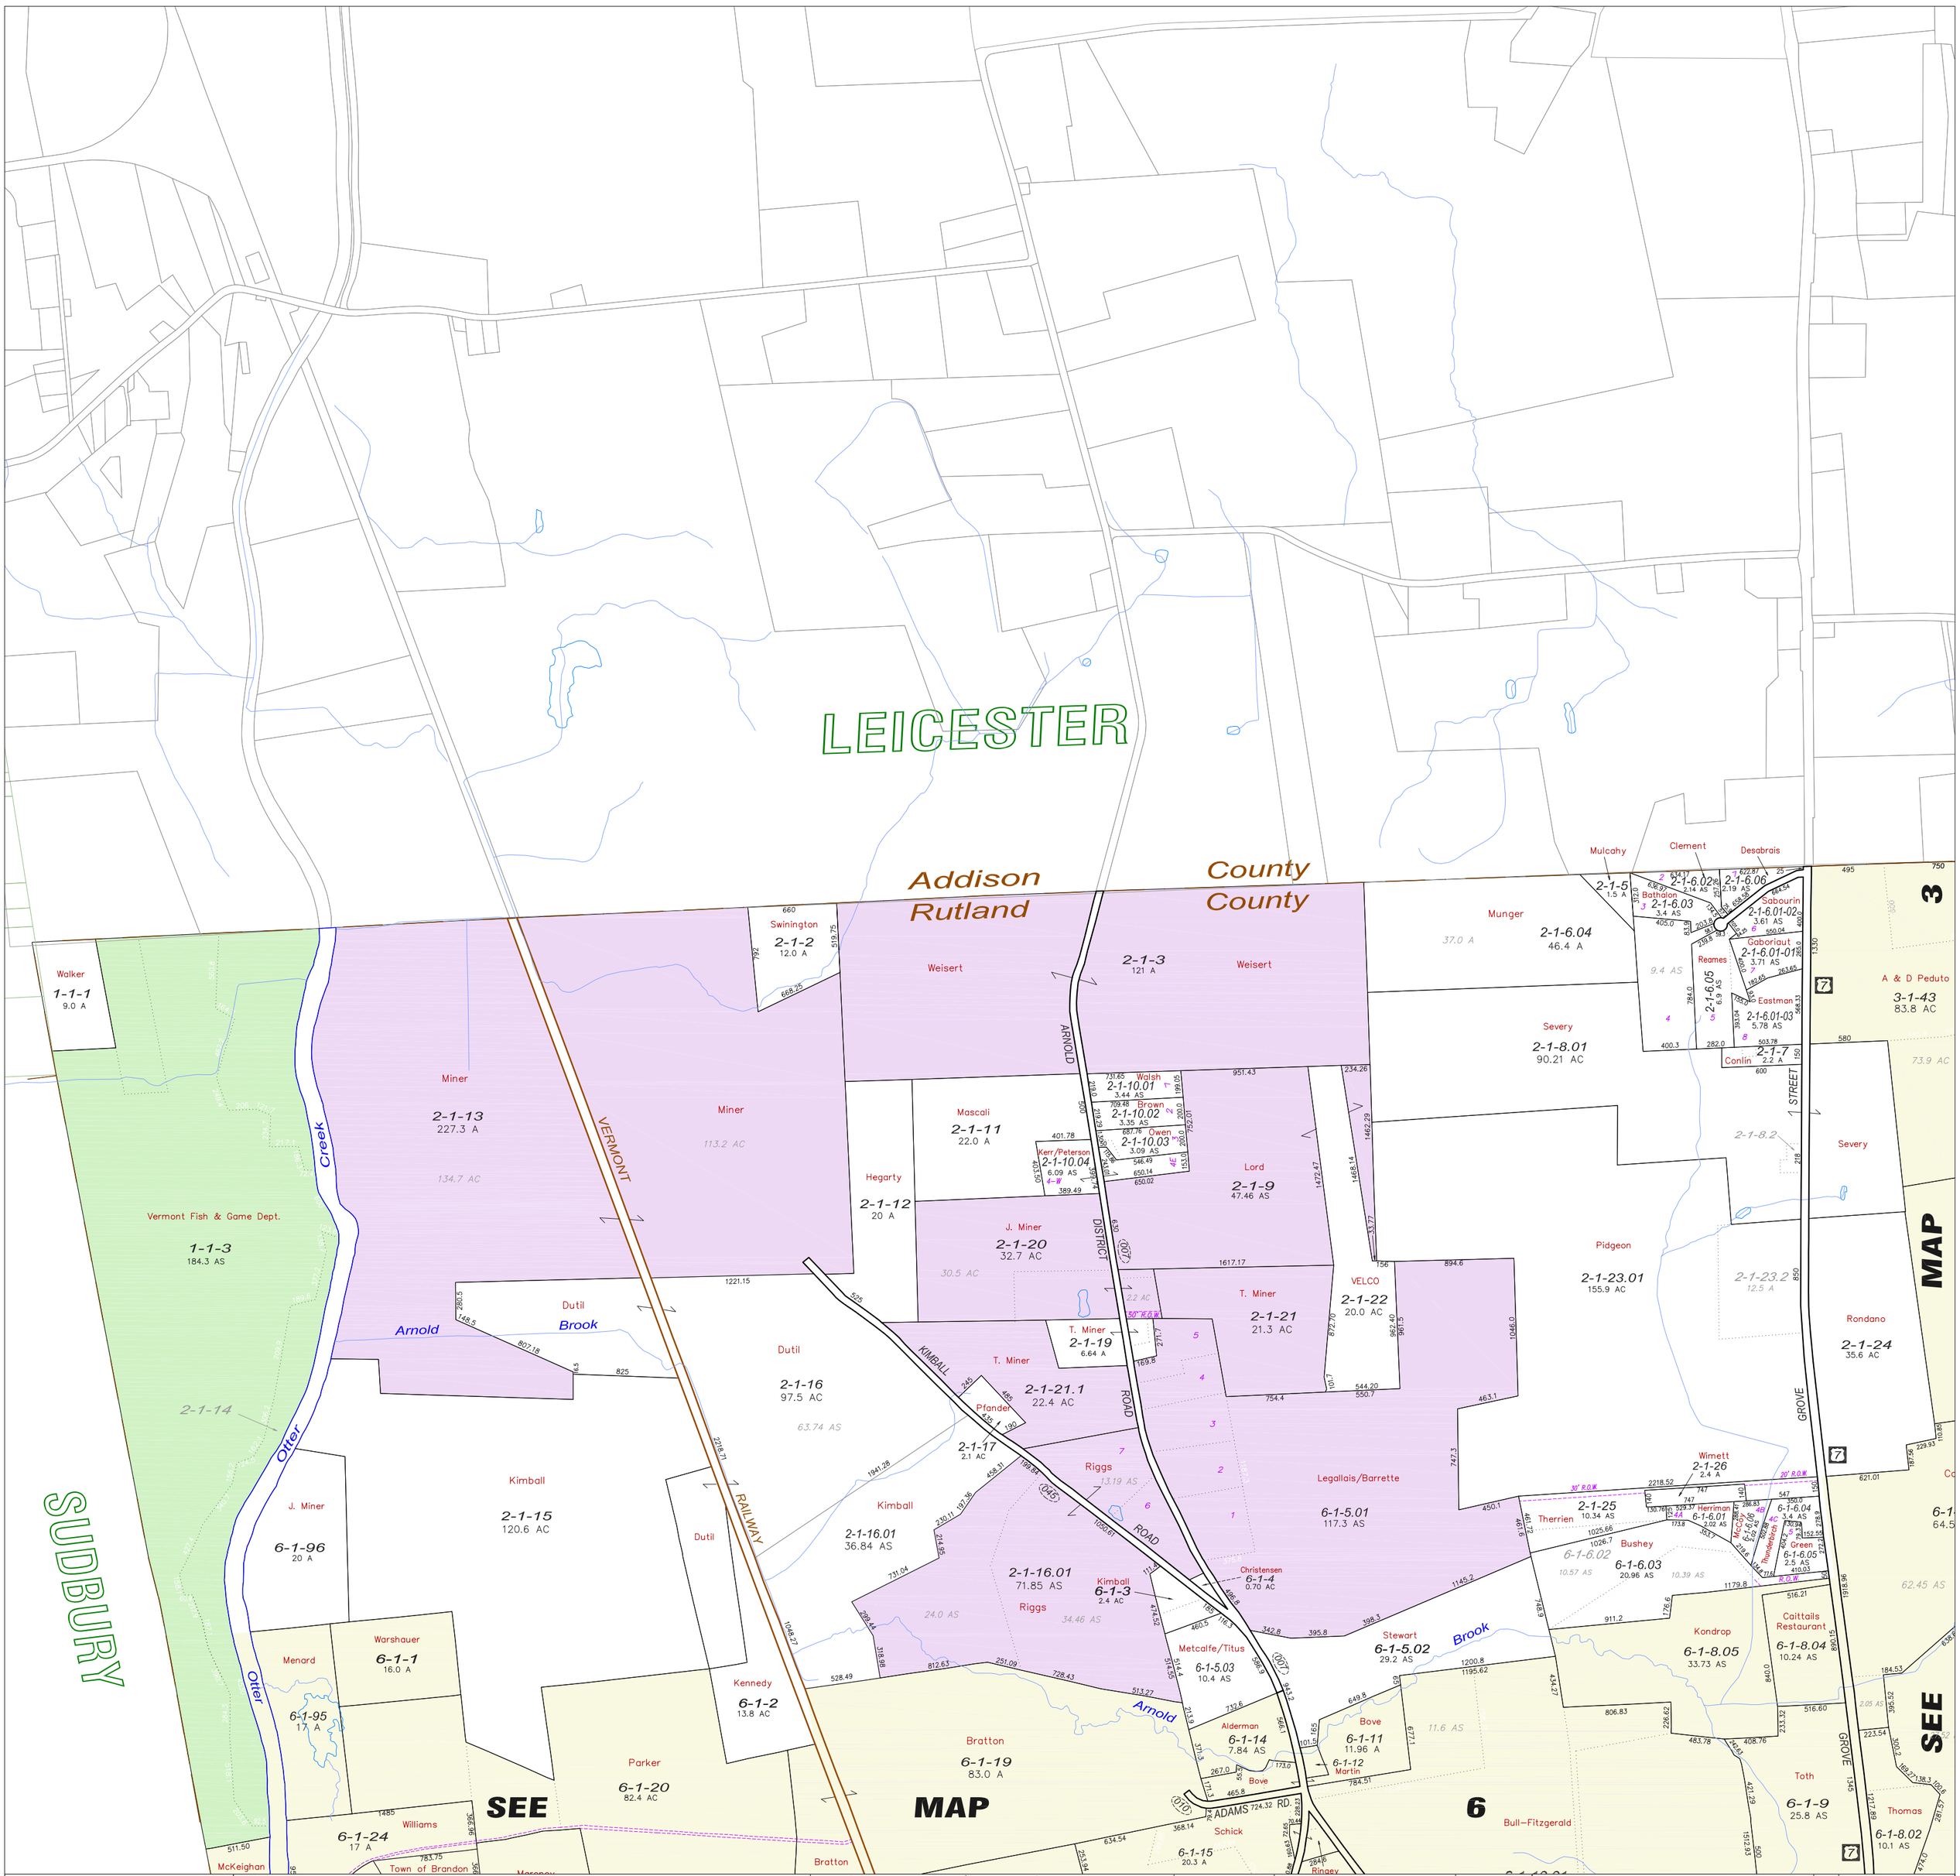

Digital Mapping Prepared By
RUSSELL GRAPHICS
2207 Hopeton Ave.
Raleigh, NC 27614
802-309-8200
www.imapvt.com

This is Not a SURVEY and shall not be used for Description or Conveyance...

This Map was created by Weiler Mapping, Inc. in 1985, using the Brandon Land Records, Grand List and data provided by the State of Vermont. The current Parcel Maps are updated annually by Russell Graphics. The accuracy of this map is determined by the filed information. All Data meets or exceeds specifications outlined in the Vermont Mapping Guidelines. This Map is the sole property of the Town and any copy, paper or digital, shall not be given without permission from the Town. ALL INFORMATION IS SUBJECT TO CHANGE.

Copyright 2018 Russell Graphics - All rights Reserved

LEGEND OF SYMBOLS

7-1-55.2 Parcel ID Number
500(6) Scaled Dimensions
450.15 Deed/Survey Dim.
Lot 23 Subdivision Lot No.
100 A Deed Acres
100.5 AC Computed Acres
100.25 AS Surveyed Acres
7 Vermont Route
(161) Town Rd Number
Property Line
Match Line
Road Line
Town Line
Railroad Bridge
Veltco Easement
River as a Property Line
River thru Parcel
State of VT
Town of Brandon
Current Use
Religious Exempt

NORTH

0 200 600 1000
Scale in Feet

Map Index
LEICESTER
SUDBURY 3 6 7

PROPERTY MAP OF
BRANDON
VERMONT

DEC. 2018

MAP 2